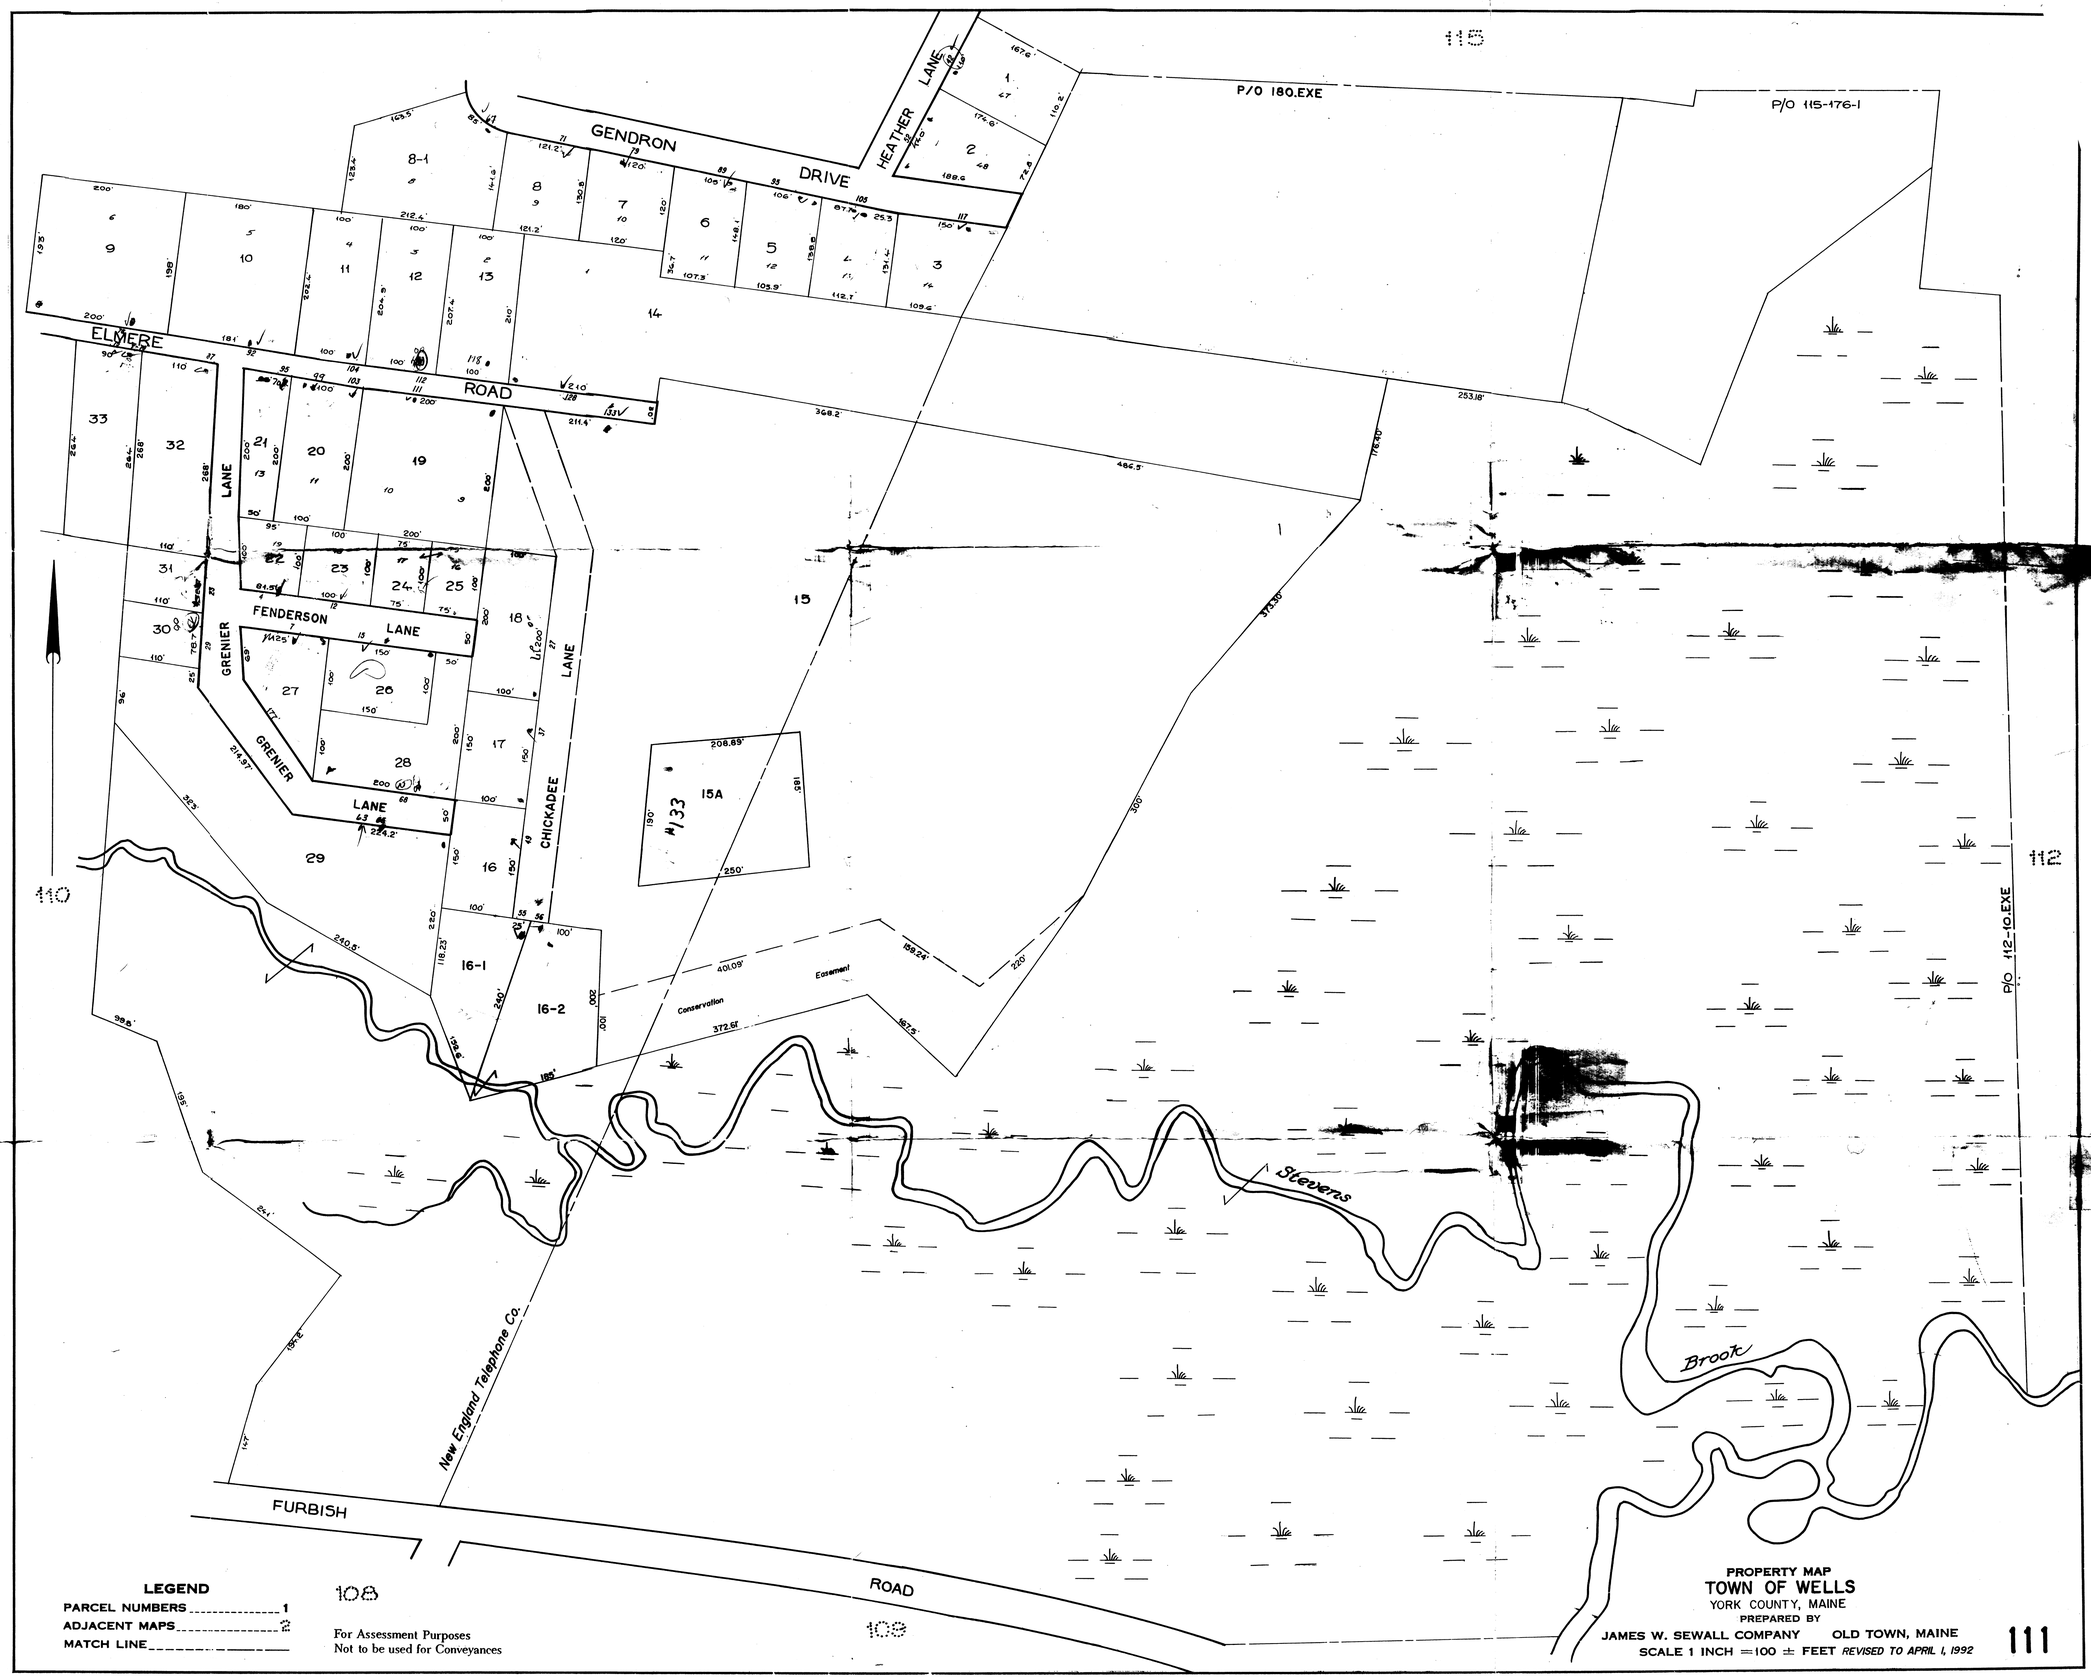
115
P/O 180.EXE
P/O 115-176-1
HEATHER LANE
GENDRON DRIVE
ELMERE ROAD
LANE
FENDERSON LANE
GRENIER
GRENIER LANE
CHICKADEE LANE
15
15A
M/133
16-1
16-2
Conservation Easement
372.5±
New England Telephone Co.
Stevens Brook
FURBISH ROAD
P/O 112-10.EXE
110
112
108
109
111
LEGEND
PARCEL NUMBERS 1
ADJACENT MAPS 2
MATCH LINE
For Assessment Purposes
Not to be used for Conveyances
PROPERTY MAP
TOWN OF WELLS
YORK COUNTY, MAINE
PREPARED BY
JAMES W. SEWALL COMPANY OLD TOWN, MAINE
SCALE 1 INCH = 100 ± FEET REVISED TO APRIL 1, 1992