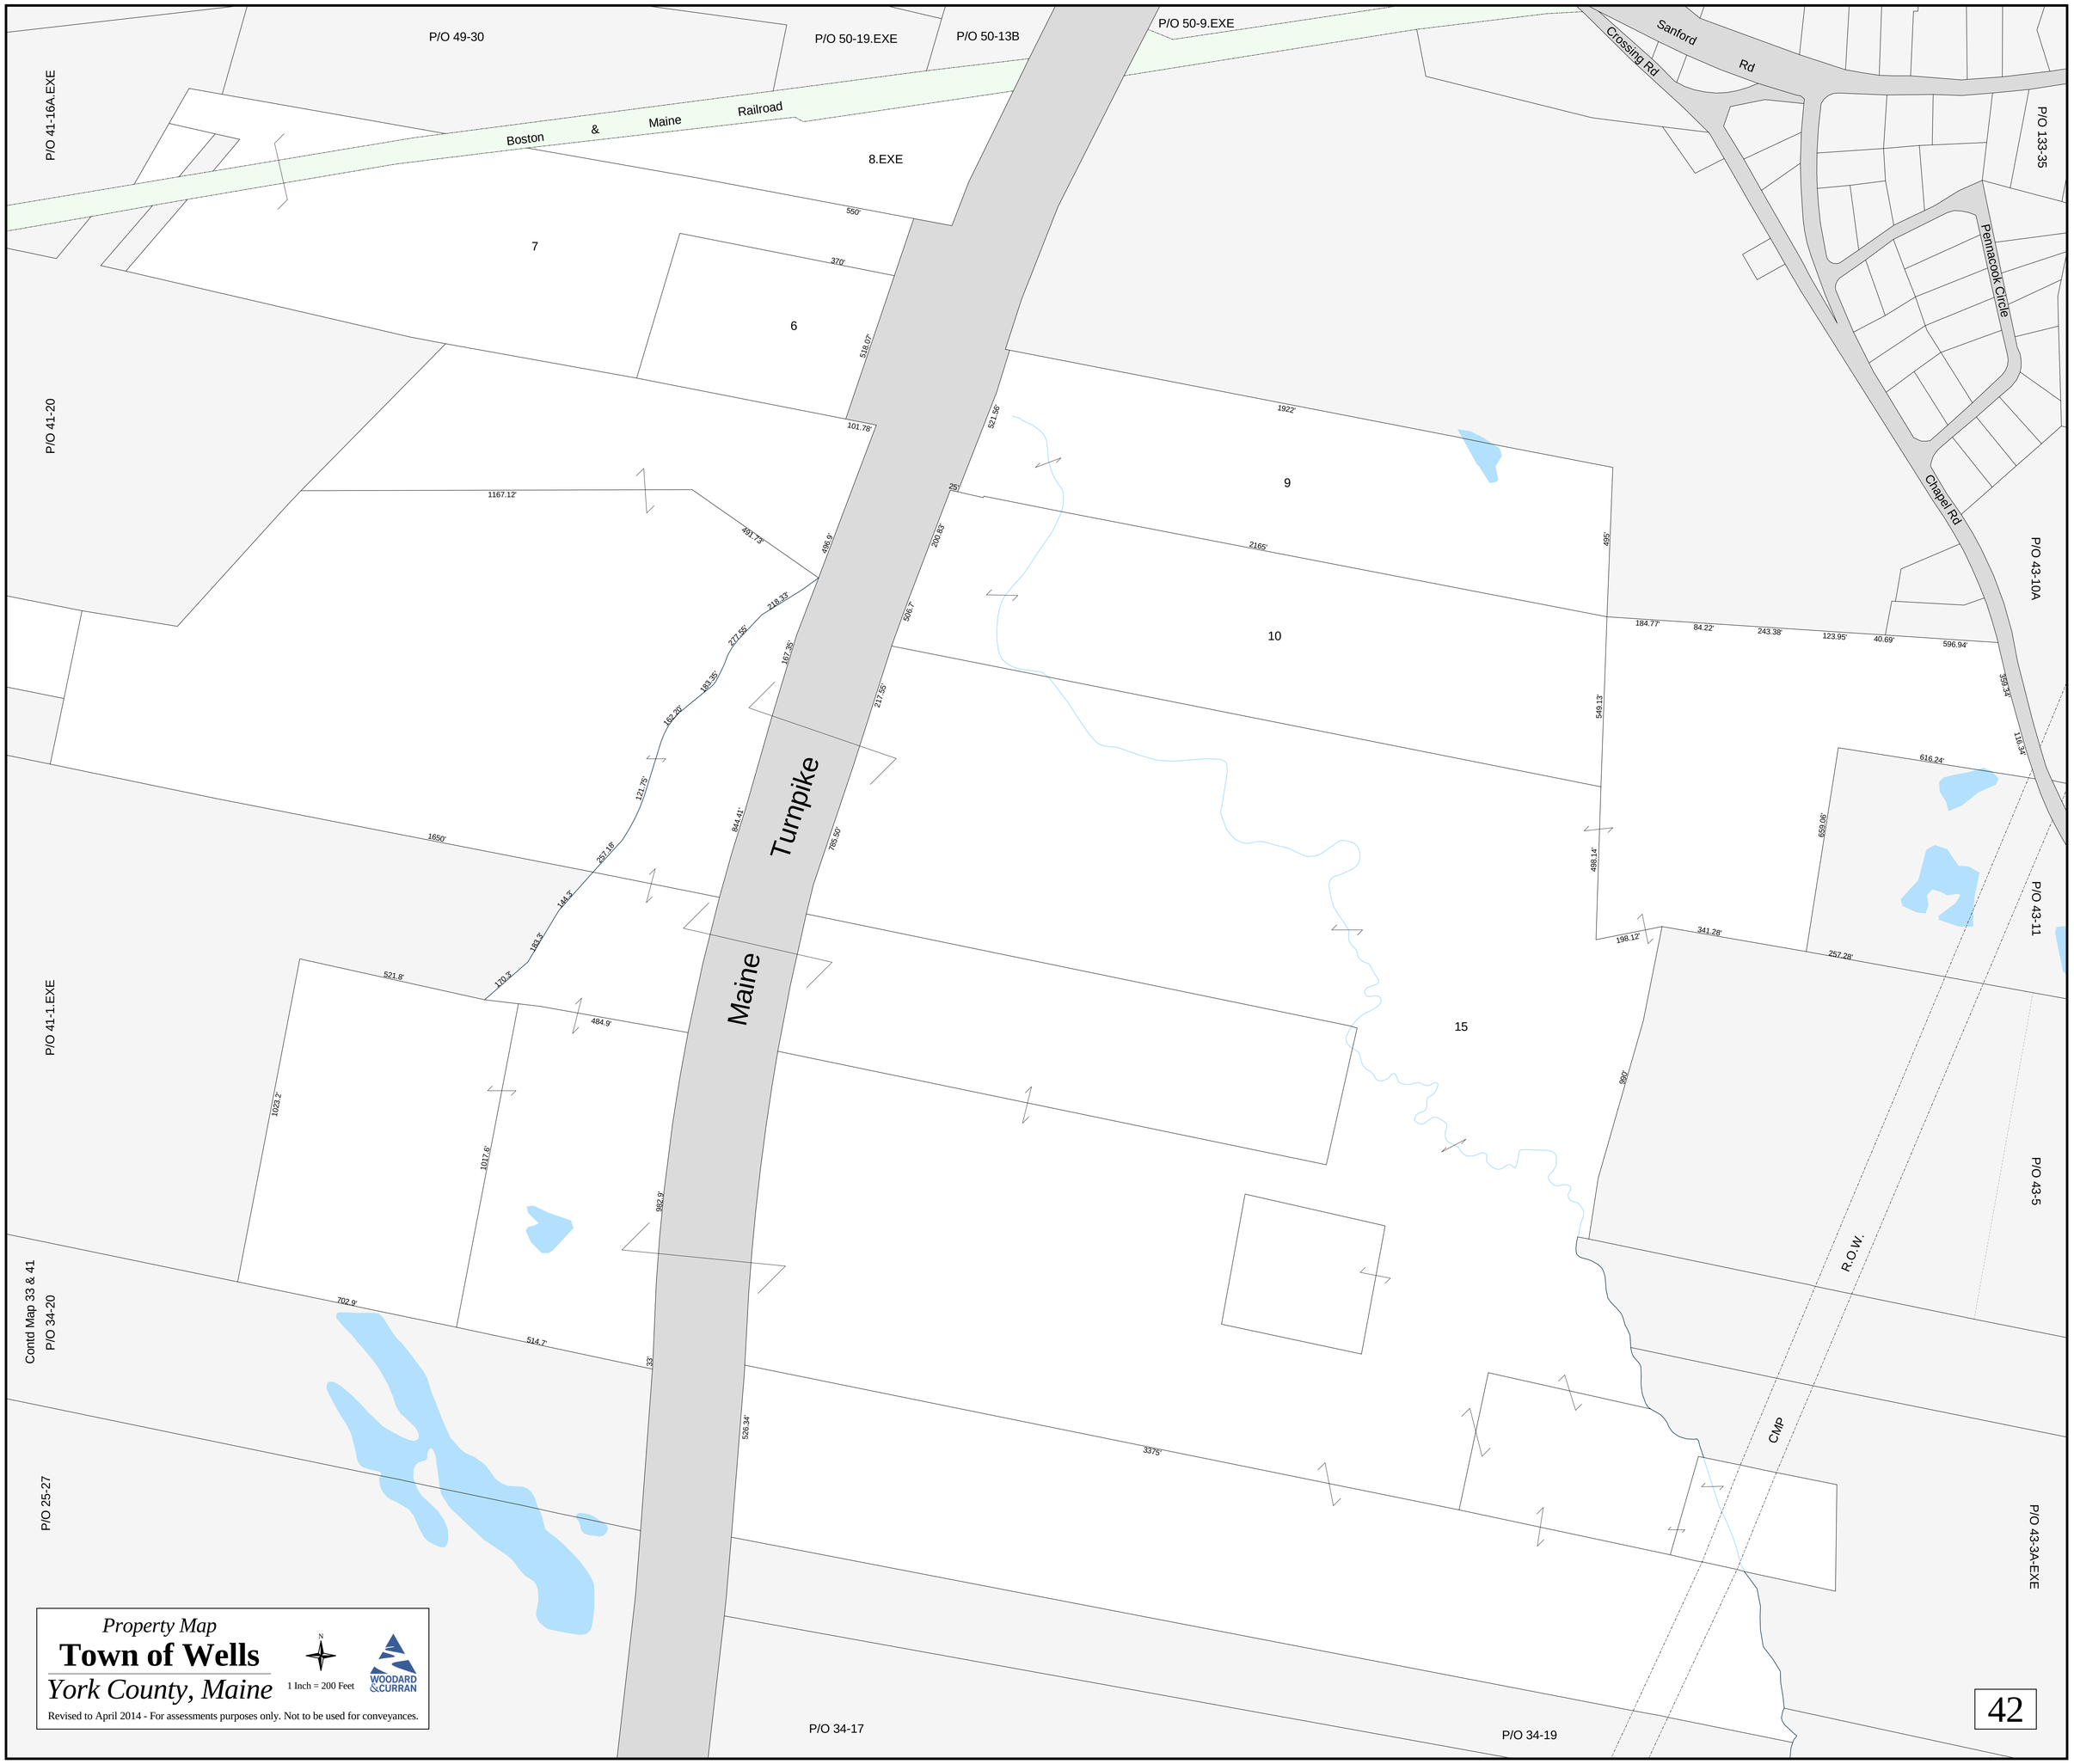
P/O 49-30
P/O 50-19.EXE
P/O 50-13B
P/O 50-9.EXE
P/O 41-16A.EXE
Boston & Maine Railroad
8.EXE
Sanford Rd
Crossing Rd
P/O 133-35
Pennacook Circle
7
6
P/O 41-20
9
10
Chapel Rd
P/O 43-10A
Turnpike
Maine
15
P/O 43-11
P/O 43-5
P/O 41-1.EXE
R.O.W.
CMP
Contd Map 33 & 41
P/O 34-20
P/O 25-27
P/O 43-3A-EXE
P/O 34-17
P/O 34-19
Property Map
Town of Wells
York County, Maine
1 Inch = 200 Feet
WOODARD &CURRAN
Revised to April 2014 - For assessments purposes only. Not to be used for conveyances.
42