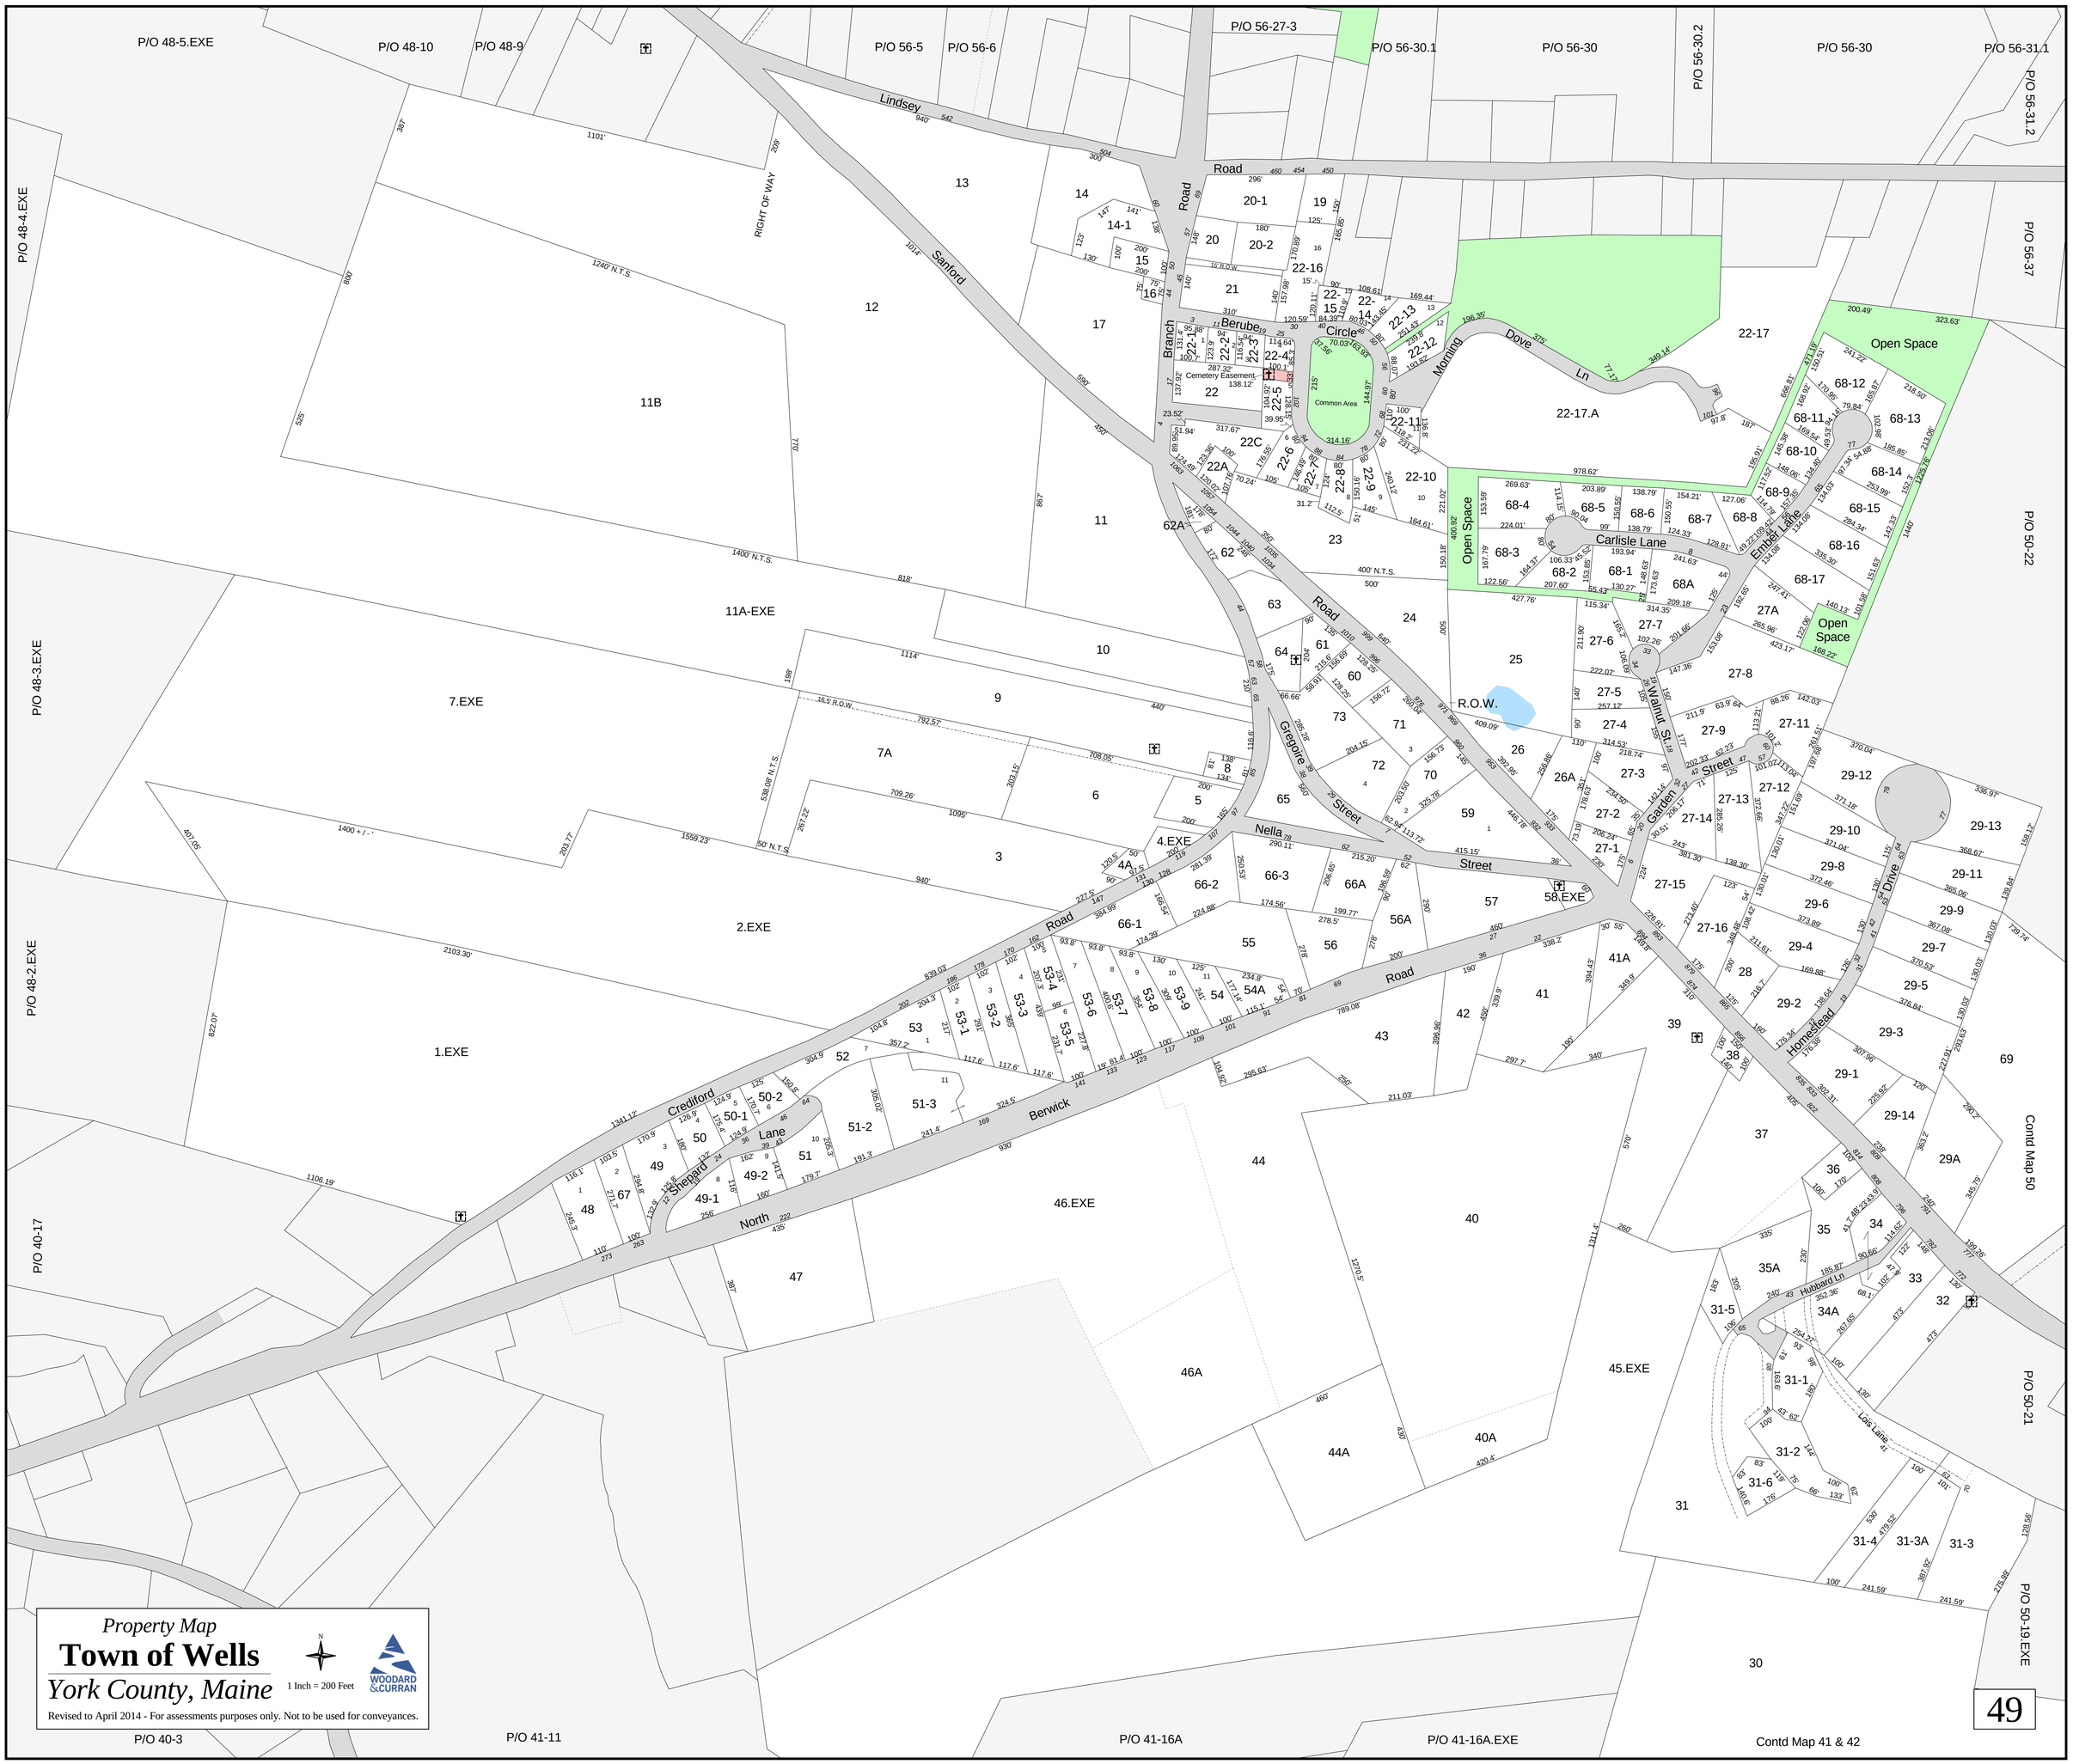
Property Map
Town of Wells
York County, Maine
1 Inch = 200 Feet
N
WOODARD & CURRAN
Revised to April 2014 - For assessments purposes only. Not to be used for conveyances.
Lindsey Road
Sanford Road
Branch Road
Berube Circle
Morning Dove Ln
Carlisle Lane
Ember Lane
Gregoire Street
Nella Street
Walnut St
Garden Street
Drive
Homestead Dr
Crediford Lane
Sheppard North Road
Berwick Road
Hubbard Ln
Lois Lane
Common Area
Cemetery Easement
Open Space
R.O.W.
RIGHT OF WAY
P/O 48-5.EXE
P/O 48-10
P/O 48-9
P/O 56-5
P/O 56-6
P/O 56-27-3
P/O 56-30.1
P/O 56-30
P/O 56-30.2
P/O 56-31.1
P/O 56-31.2
P/O 56-37
P/O 50-22
P/O 48-4.EXE
P/O 48-3.EXE
P/O 48-2.EXE
P/O 40-17
P/O 50-21
P/O 50-19.EXE
P/O 40-3
P/O 41-11
P/O 41-16A
P/O 41-16A.EXE
Contd Map 50
Contd Map 41 & 42
49