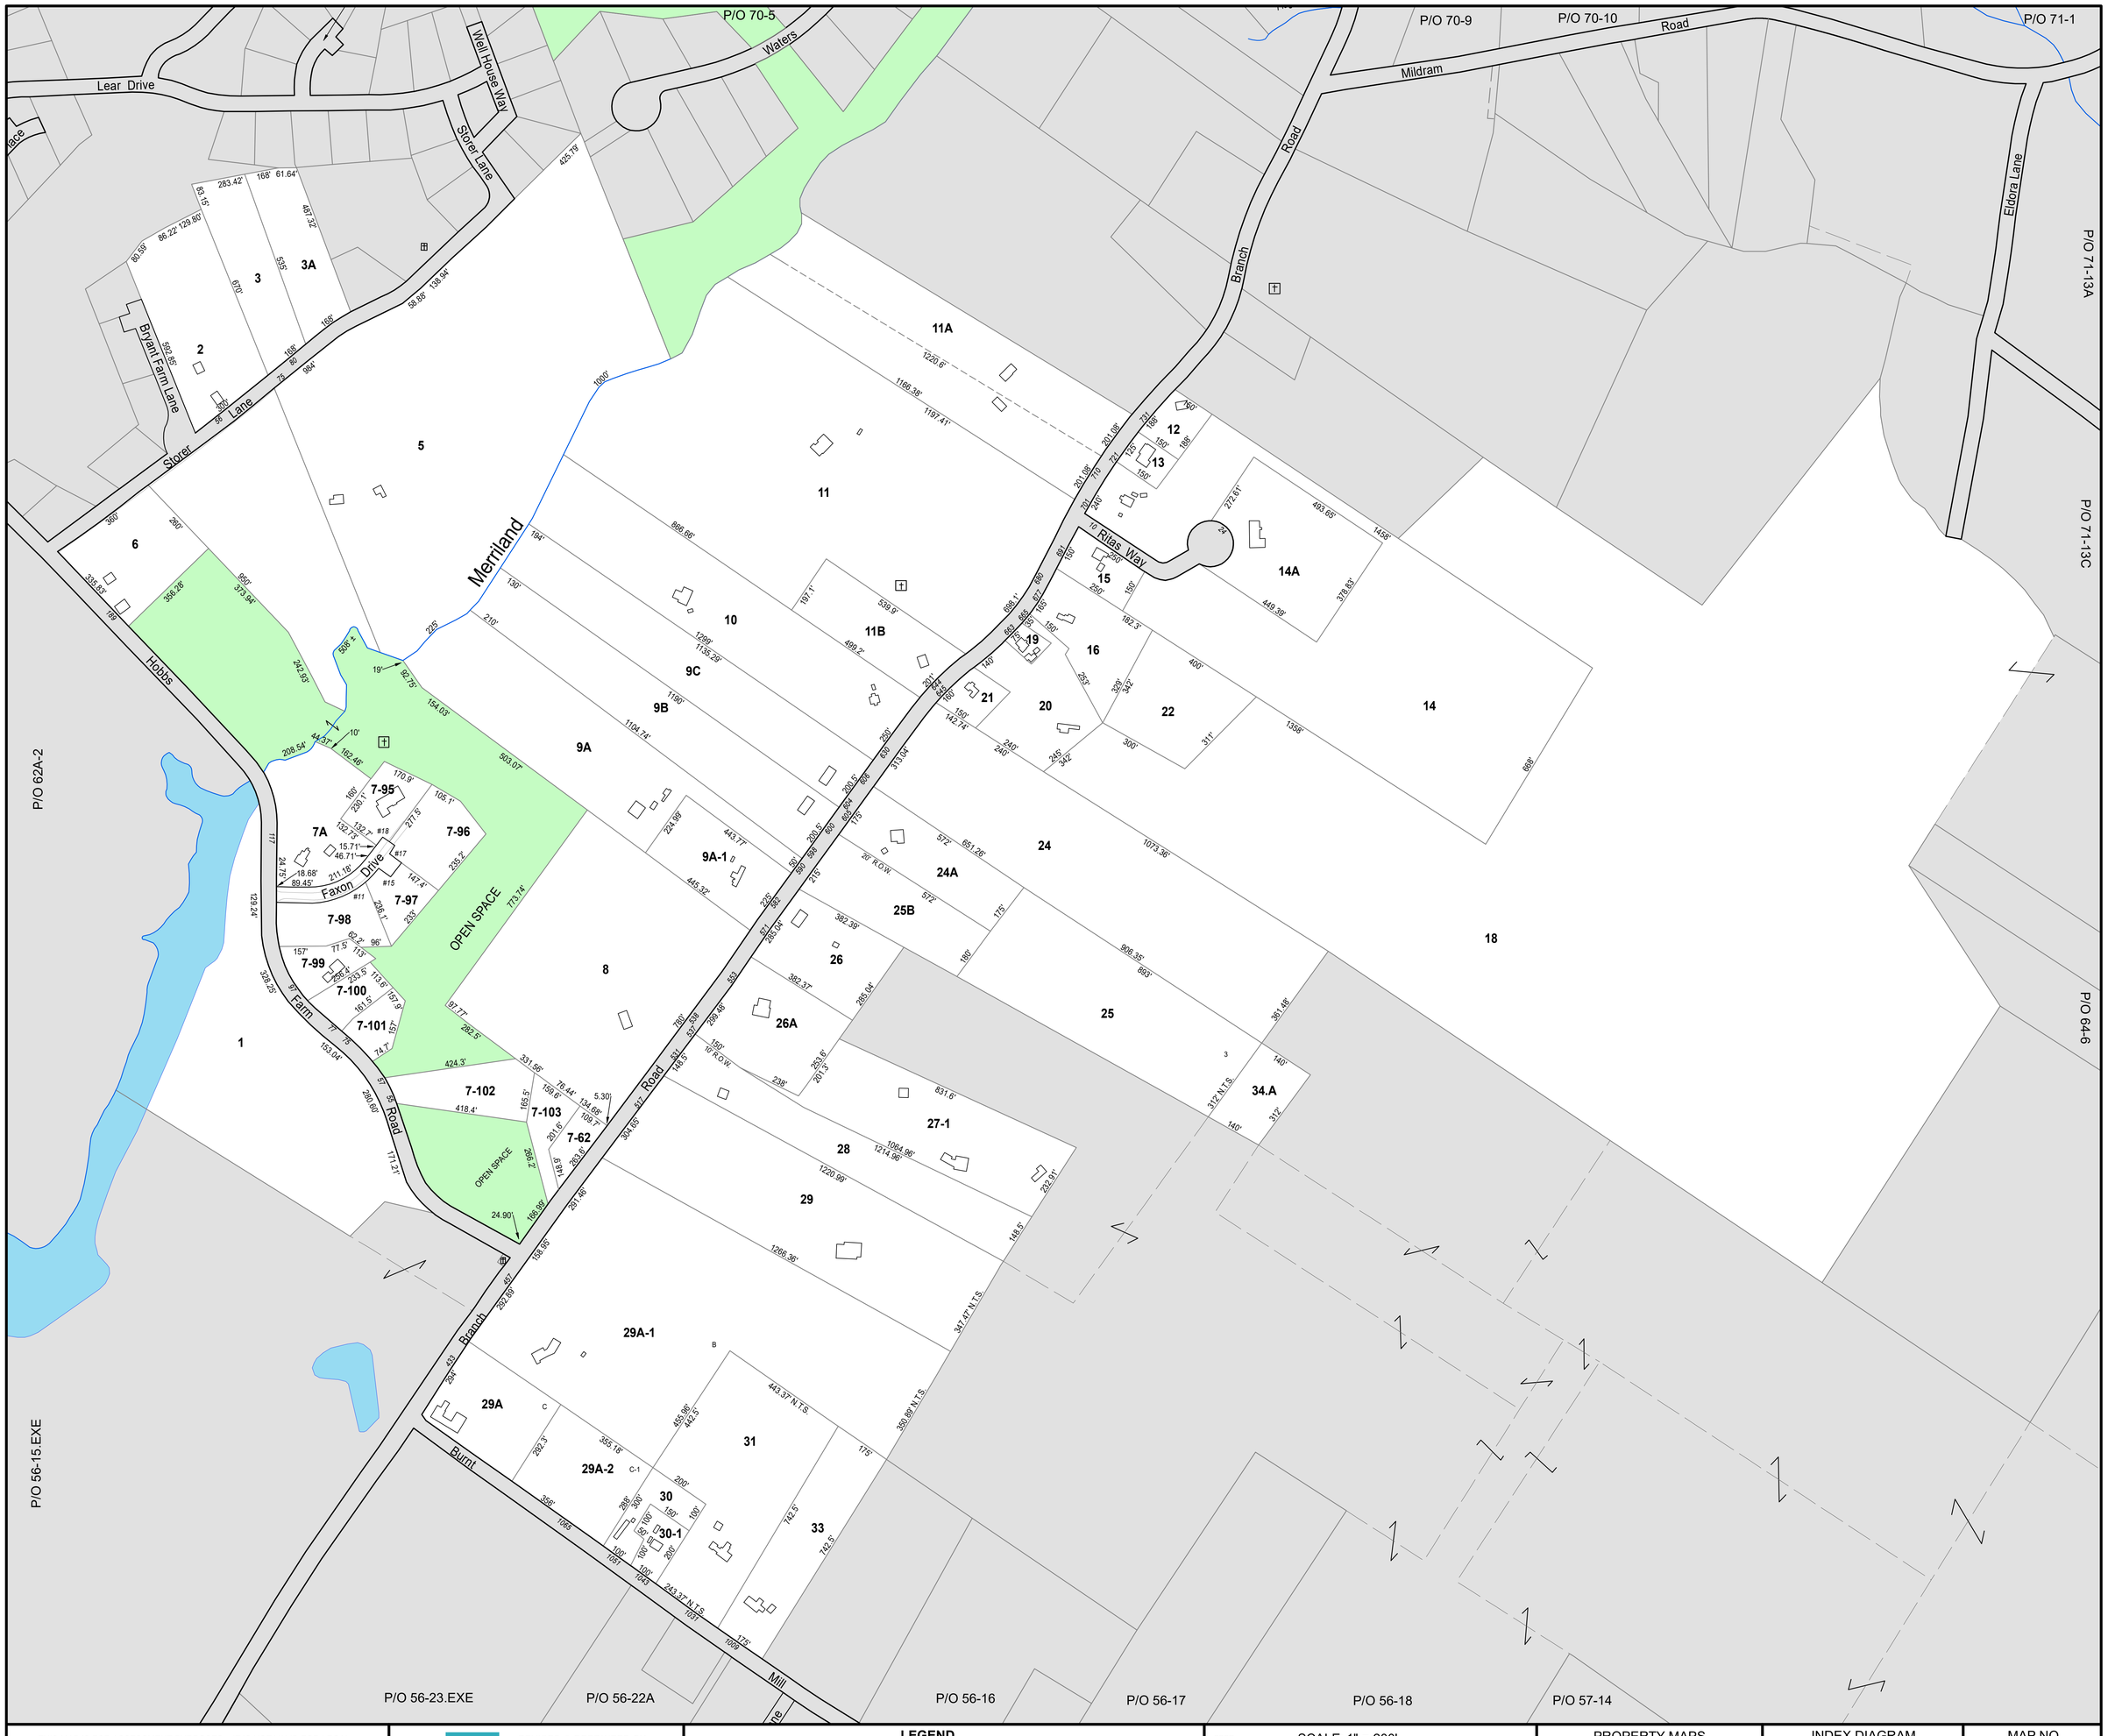

THIS MAP IS FOR ASSESSMENT PURPOSES. IT IS NOT VALID FOR LEGAL DESCRIPTION OR CONVEYANCE.

THE HORIZONTAL DATUM IS THE MAINE STATE PLANE COORDINATE SYSTEM, NAD 83.

ORIGINAL MAPPING BY WOODARD & CURRAN

REVISED & REPRINTED BY

CAI Technologies
Precision Mapping. Geospatial Solutions.
11 Pleasant Street, Littleton, NH 03561
800.322.4540 - www.cai-tech.com

LEGEND

RECORD DIMENSION - - - - - - - - - - - - - - 100'
SUBDIVISION LOT NO. - - - - - - - - - - - - - - 2
WATER - - - - - - - - - - - - - - - - -
RIGHT OF WAY/ACCESS - - - - - - 60'
COMMON OWNERSHIP - - - - - - - -
BUILDING - - - - - - - - - - - - -

SCALE: 1" = 200'

FEET 200 100 0 200 400 600
METERS 50 25 0 50 100 150

REVISED TO: APRIL 1, 2022

PROPERTY MAPS
WELLS
YORK COUNTY
MAINE

INDEX DIAGRAM

MAP NO.
63